ROOM TEMP.:	—
INTERIOR AREA:	86 sq. ft.
HORSEPOWER:	—
REFRIGERANT:	—
VOLTAGE:	—
PHASE:	—
CONDUCTORS:	—
AMPERAGE:	—

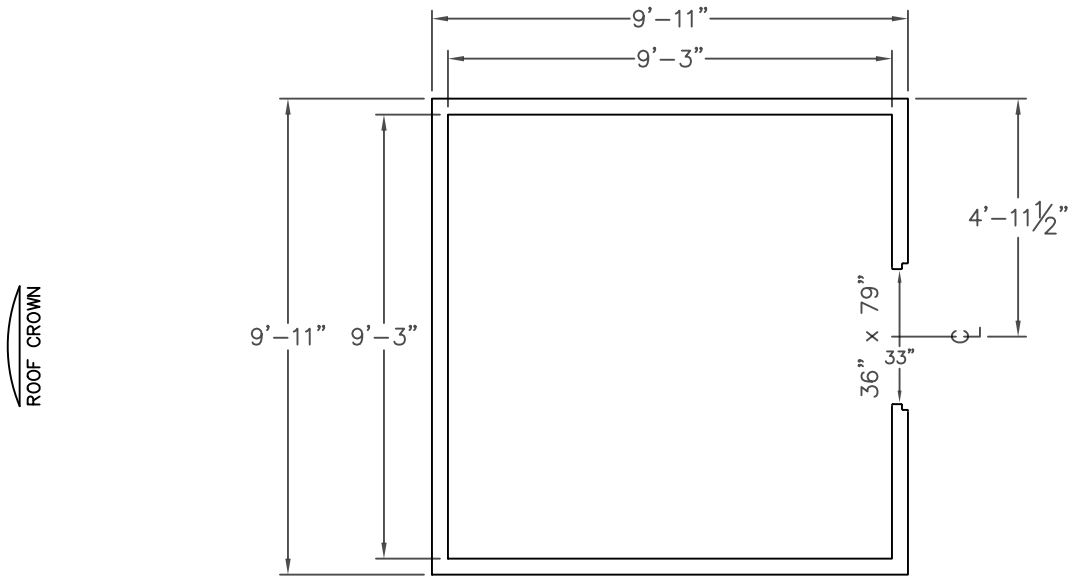

PLAN VIEW

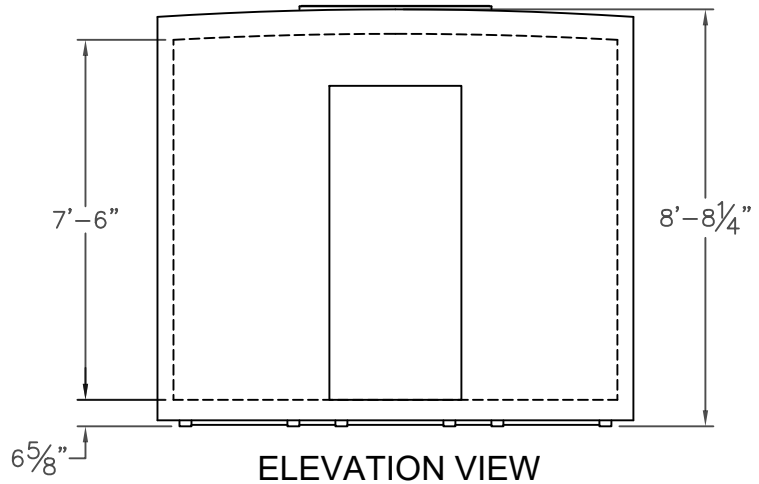

ELEVATION VIEW

SERIAL #: A221011721

4" WALLS
6" CROWNED ROOF
KEG DUTY FLOOR
ROOF REINFORCEMENT

DRAWING APPROVAL	
PLEASE INDICATE YOUR APPROVAL OF THIS DESIGN BY SIGNING BELOW. (DIMENSIONS, DOOR LOCATION/SWING, ELECTRICAL REQS., ETC.)	
DATE:	BY:

A221011721

DRAWN BY:	MODEL:	SCALE:	DATE:
JMP	*1010	1/4" = 1'	4/30/24

DRAWING NAME: Refurbished PKI Unit 1010 #A221011721

THE REFRIGERATION SYSTEM SHOWN IS DESIGNED TO MAINTAIN INDICATED TEMPERATURE IF PRODUCT ENTERS WITHIN 10°F. REFRIGERATION DESIGN IS SUBJECT TO CHANGE FOR IMPROVEMENTS. ALL DIMENSIONS ARE NOMINAL. FINAL DIMENSIONS WILL BE ±1 INCH OF DRAWING. CONTACT YOUR SALES REP IF INCOMING PRODUCT WILL BE ENTERING AT HIGHER TEMPERATURES, IN LARGE QUANTITIES, OR IF TIGHTER TOLERANCES ARE REQUIRED.

POLAR KING INTERNATIONAL, INC.®
FORT WAYNE, INDIANA 1–800–752–7178